




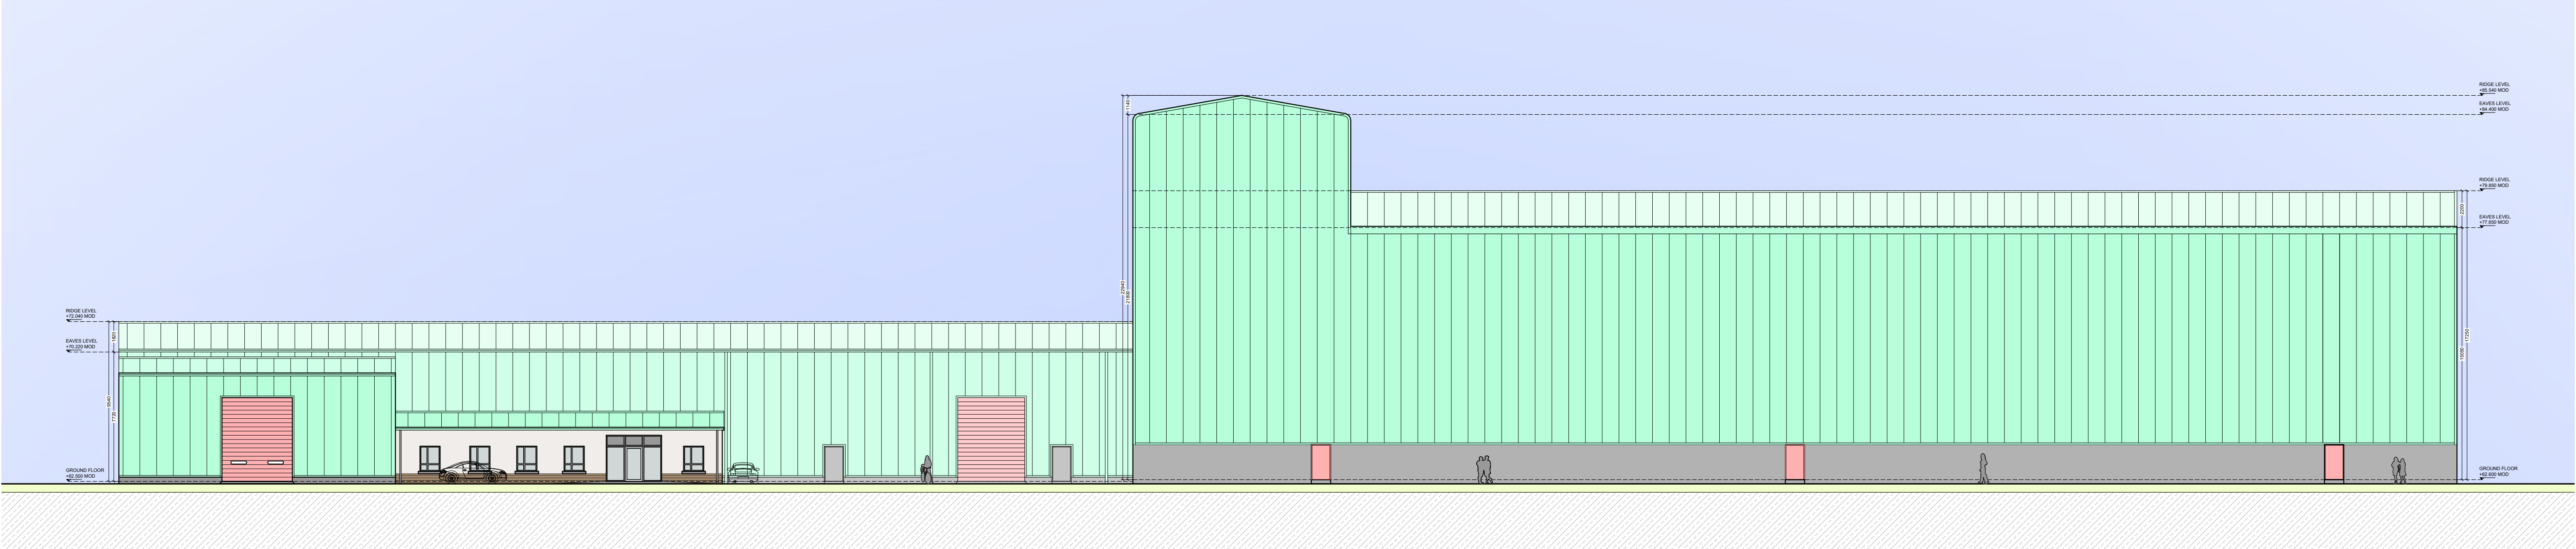

EXISTING SOUTH WEST FACING ELEVATION - SCALE 1:200

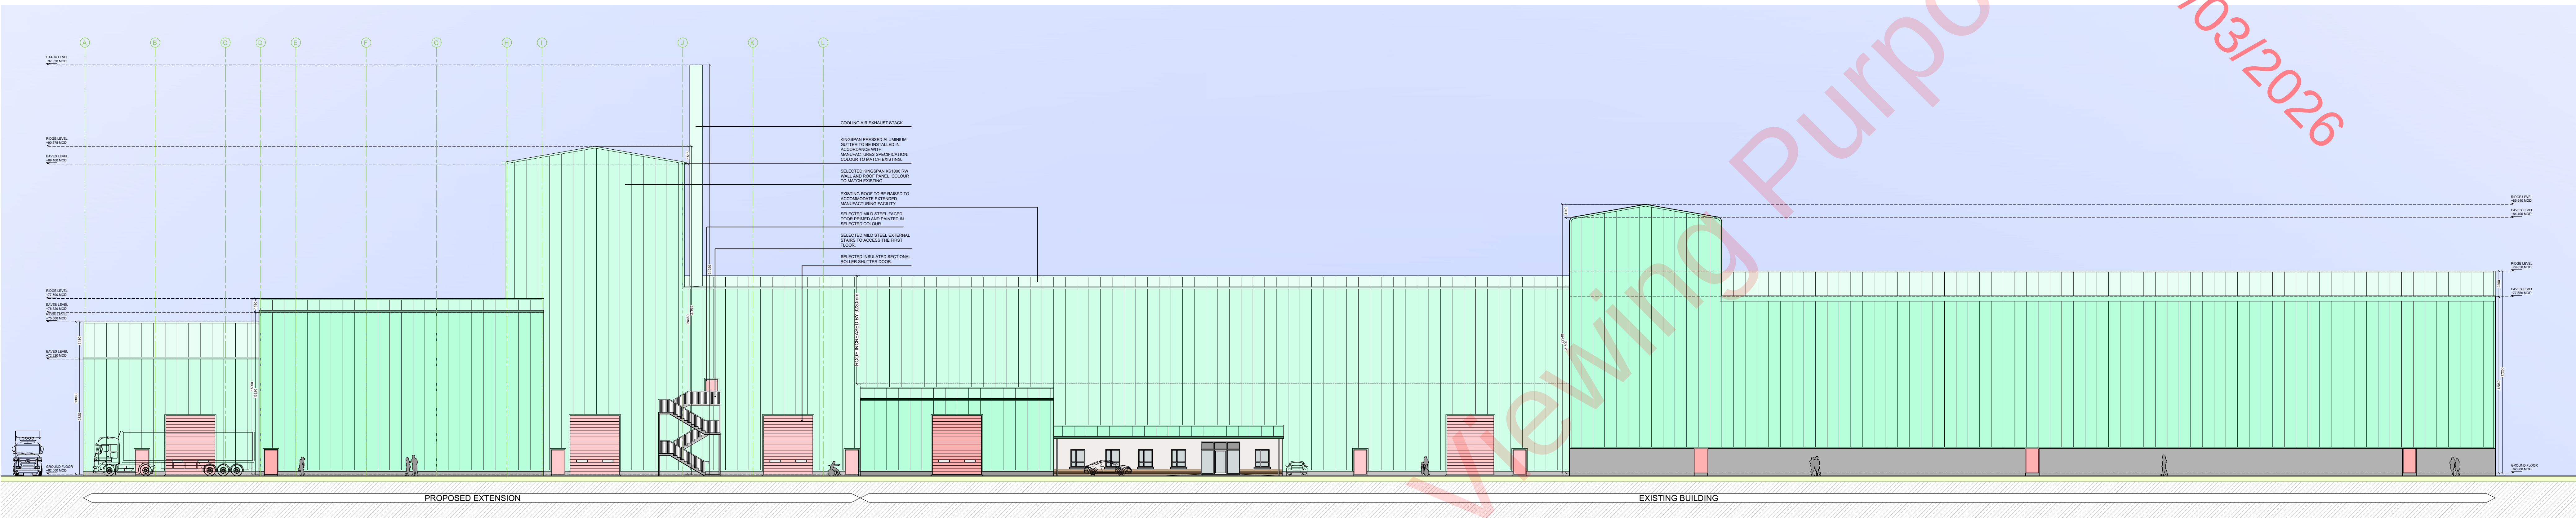


PROPOSED SOUTH WEST FACING ELEVATION - SCALE 1:200

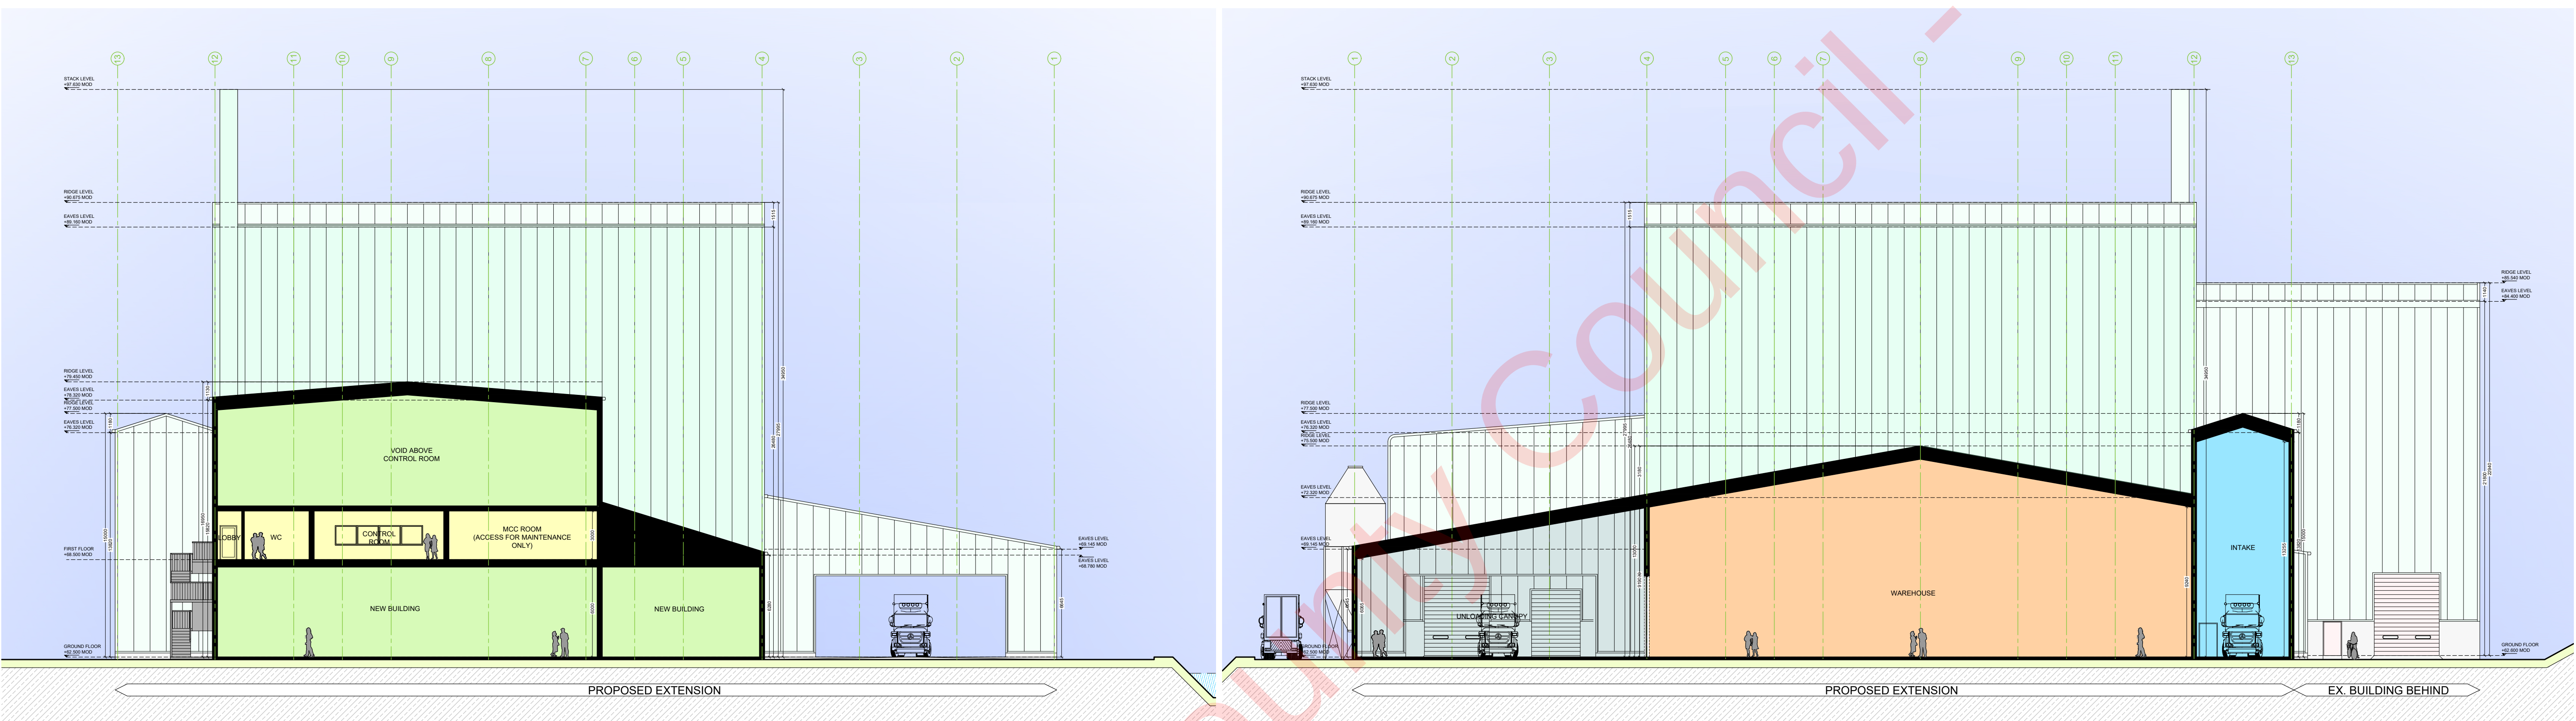


PROPOSED SECTION A-A - SCALE 1:200


PROPOSED SECTION B-B - SCALE 1:200

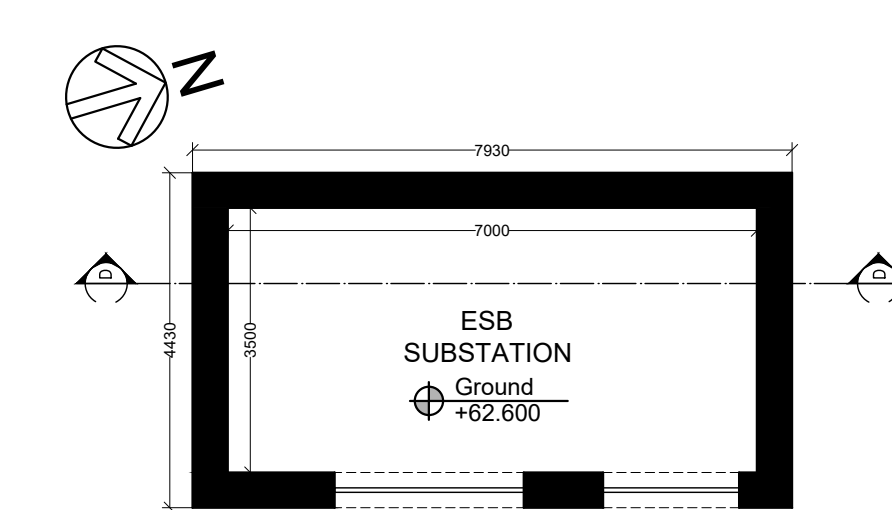


EX. ESB SS FLOOR PLAN - SCALE 1:100 (TO BE DEMOLISHED)

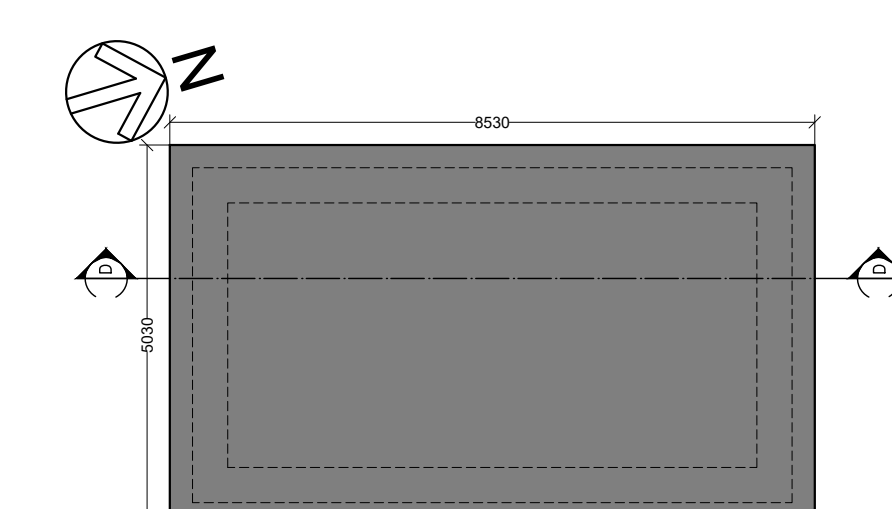


EX. ESB SS ROOF PLAN - SCALE 1:100 (TO BE DEMOLISHED)

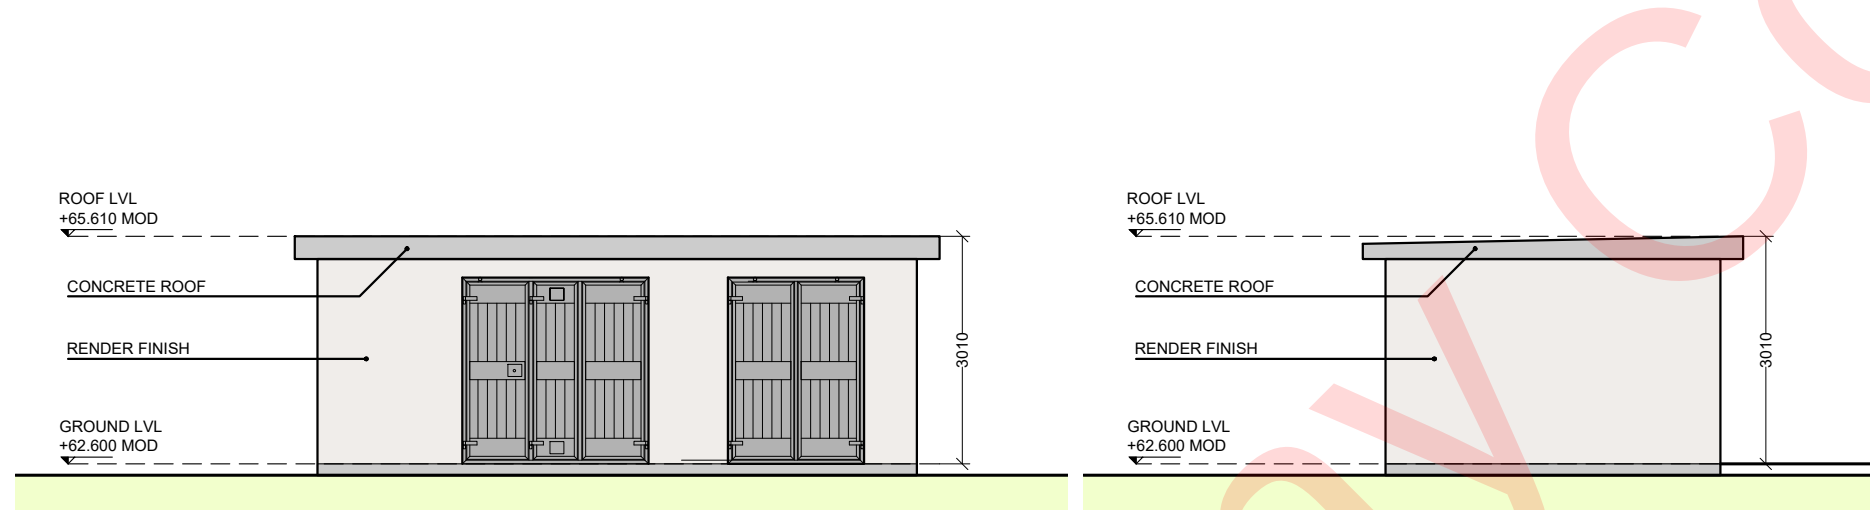


EX. EAST ELEV. SCALE 1:100

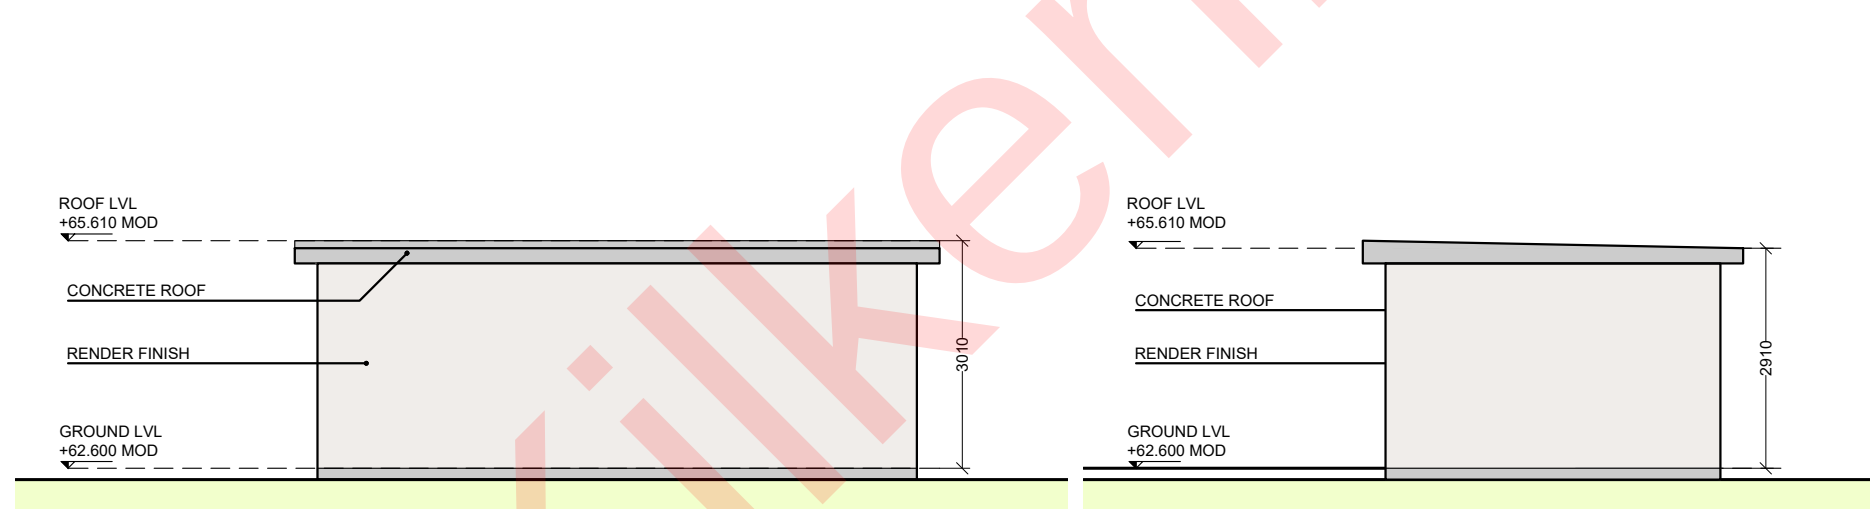


EX. WEST ELEV. SCALE 1:100

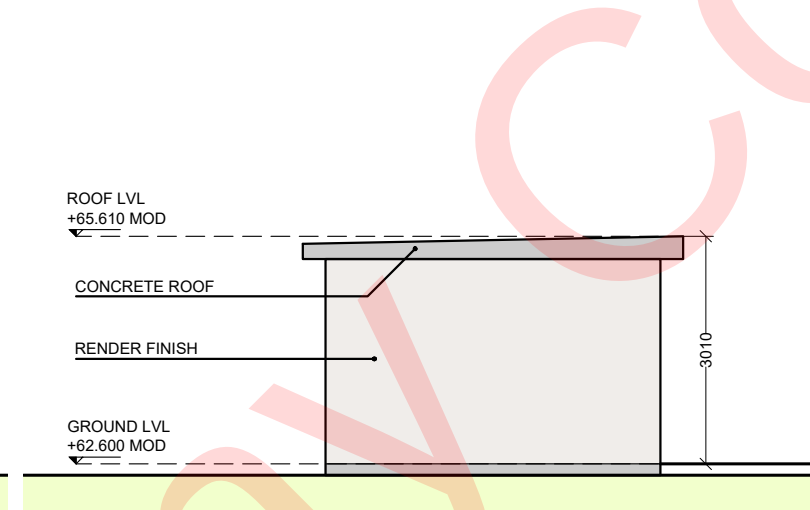


EX. SOUTH ELEV. SCALE 1:100

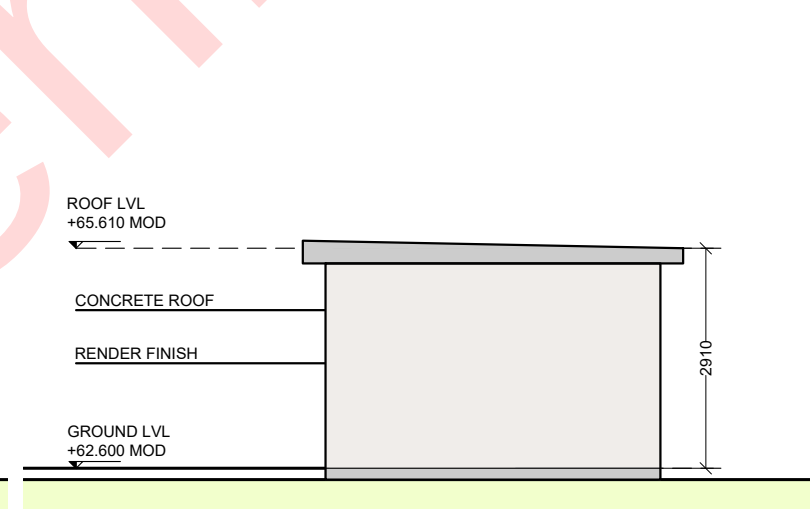


EX. NORTH ELEV. SCALE 1:100

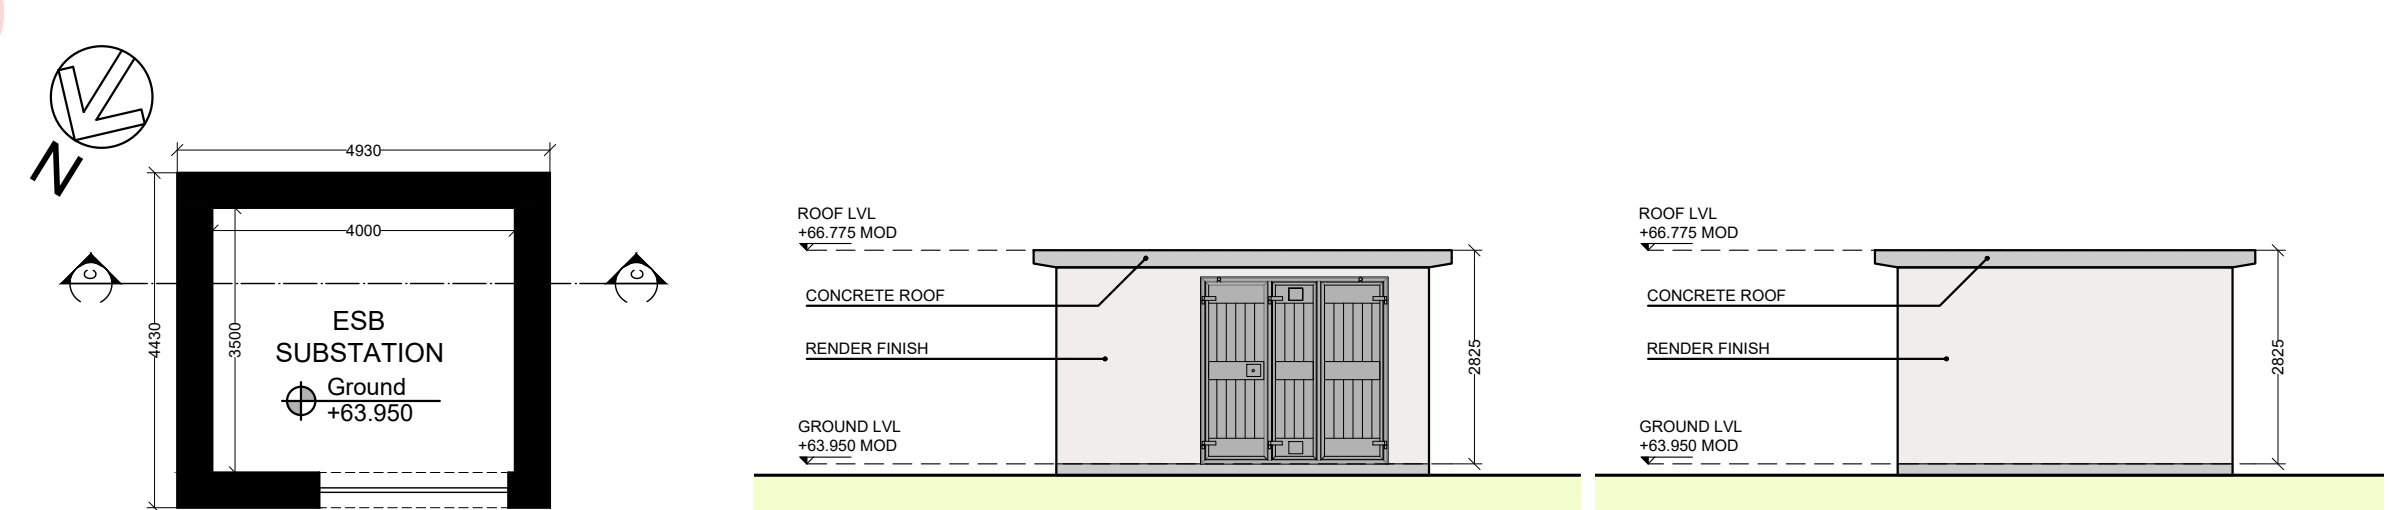


PROPOSED ESB SS FLOOR PLAN - SCALE 1:100

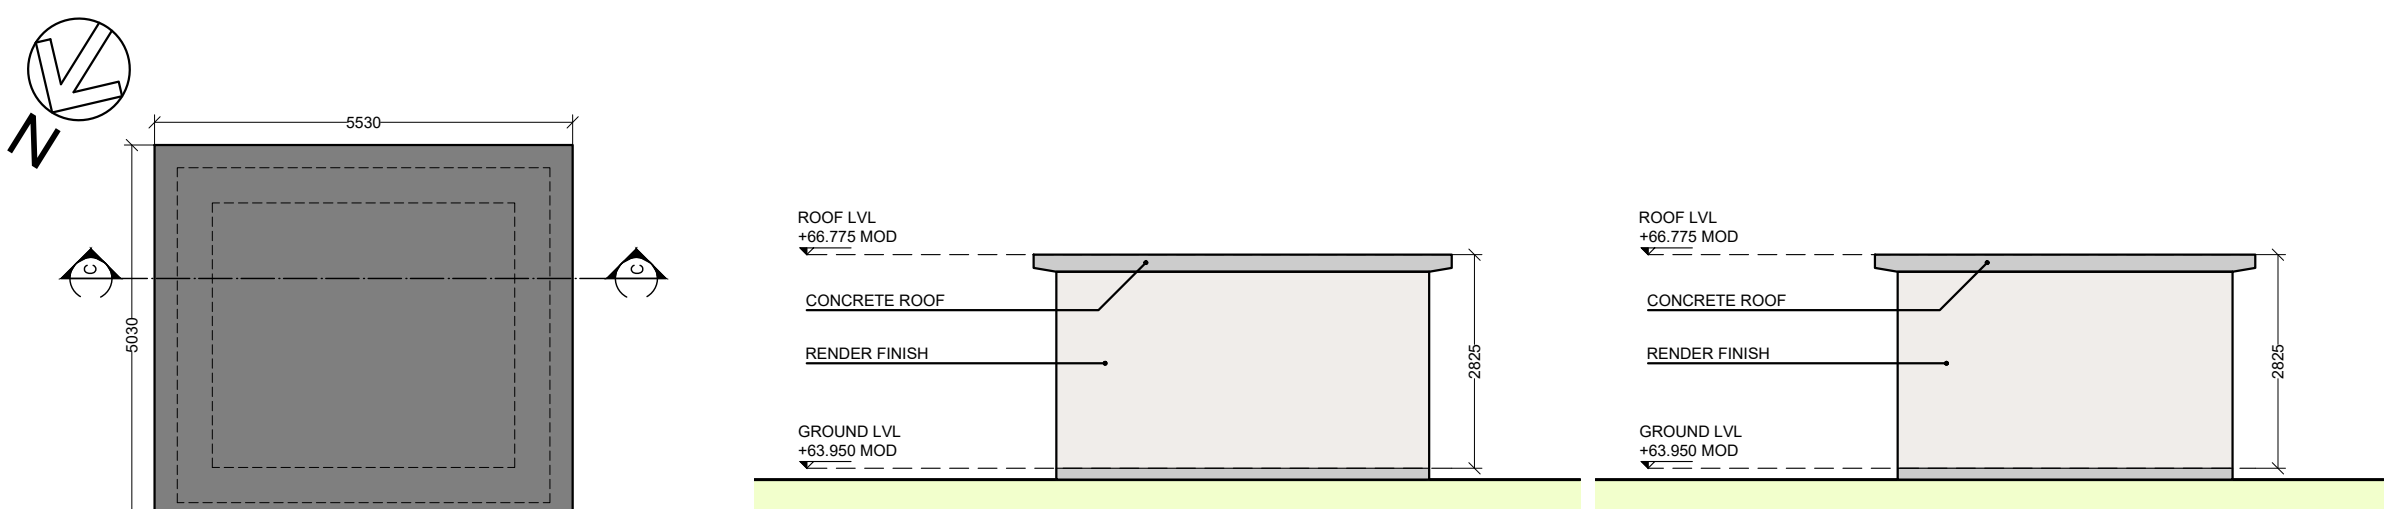

PROPOSED ESB SS ROOF PLAN - SCALE 1:100

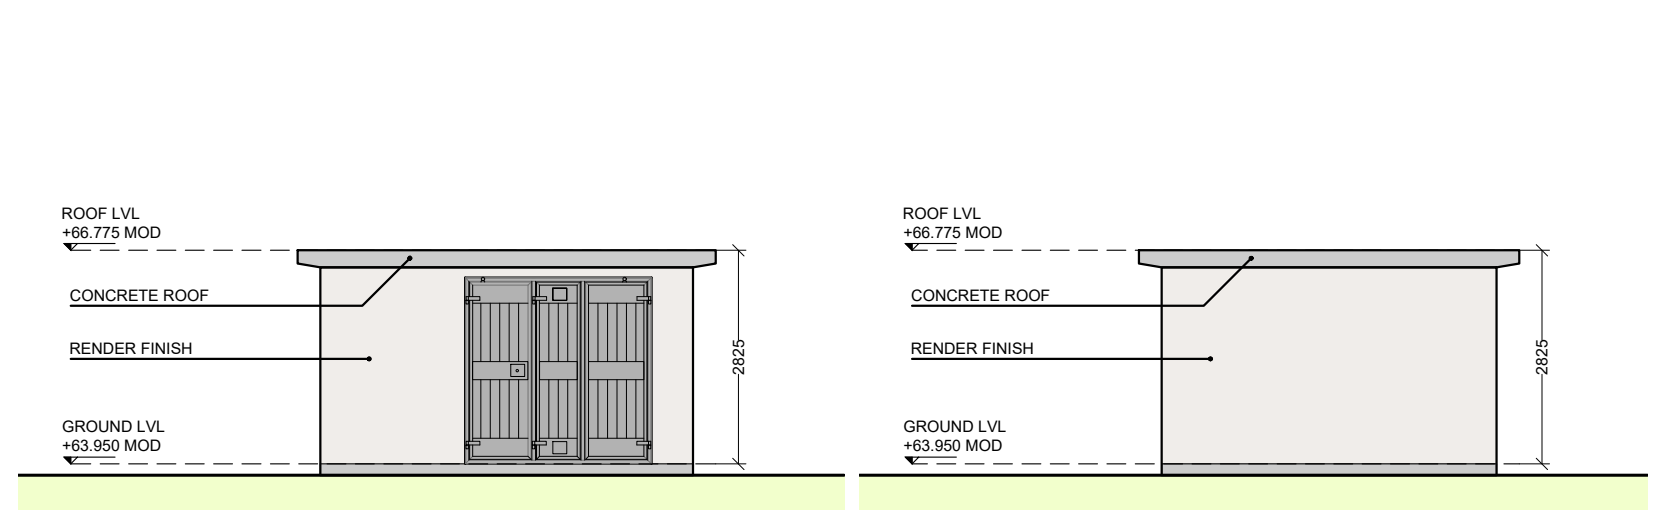

NORTH ELEV. SCALE 1:100

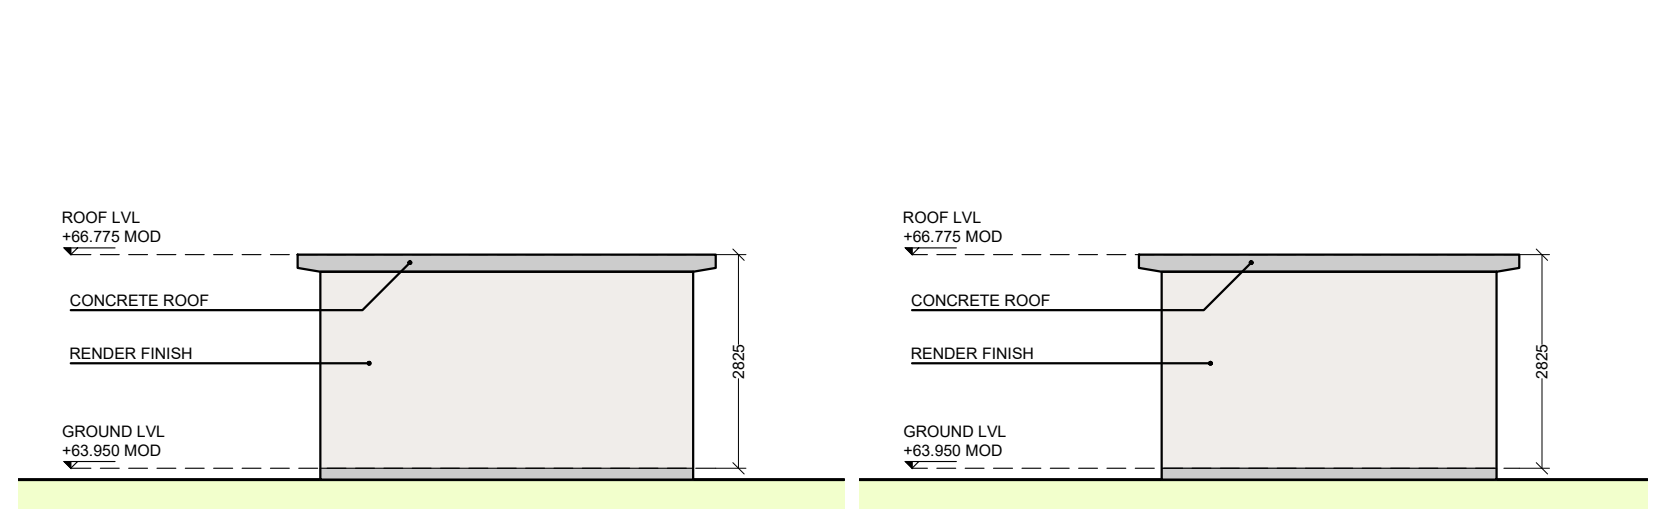

SOUTH ELEV. SCALE 1:100



EAST ELEV. SCALE 1:100



WEST ELEV. SCALE 1:100

LEGEND	
	EXISTING MANUFACTURING FACILITY
	EXTENSION TO MANUFACTURING FACILITY
	PROPOSED MACHINERY TOWER
	PROPOSED WAREHOUSE
	PROPOSED UNLOADING CANOPY
	PROPOSED INTAKE
	PROPOSED WELFARE AND SANITARY FACILITIES

PLANNING APPLICATION

DATE	REVISION	NOTES
06/03/26	1	PLANNING APPLICATION
07/02/26	2	DRAFT DESIGN FOR COMMENT
07/02/26	3	DRN NOTES

Gittens Murray Architects Ltd
.....

JOB EXTENSION TO BUILDING AT CLASH-MACGRATH, GOWRAN, CO. KILKENNY.	CLIENT WILLIAM CONNOLLY & SONS	TITLE PROPOSED ELEVATIONS & SECTIONS (SHEET 02 OF 02), & ESB SUBSTATION	DATE: MARCH 26 DRN: MS	SCALE: as shown @ A0 CHECKED: MG	REVISION A	T E L: (0 5 6) 77 63933 F A X: (0 5 6) 77 63909 email: info@gmarch.net
24-036	P-201					

GMA
ARCHITECTS
INTERIOR DESIGNERS
5 William St.
Kilkenny.