
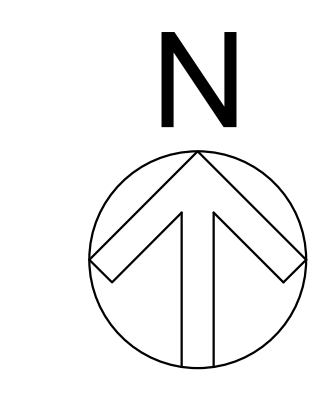


DO NOT SCALE FROM THIS DRAWING. USE FIGURED DIMENSIONS IN ALL CASES.
VERIFY DIMENSIONS ON SITE AND REPORT ANY DISCREPANCIES TO THE ARCHITECTS IMMEDIATELY.
THIS DRAWING IS COPYRIGHT AND MAY ONLY BE REPRODUCED WITH THE ARCHITECTS PERMISSION.

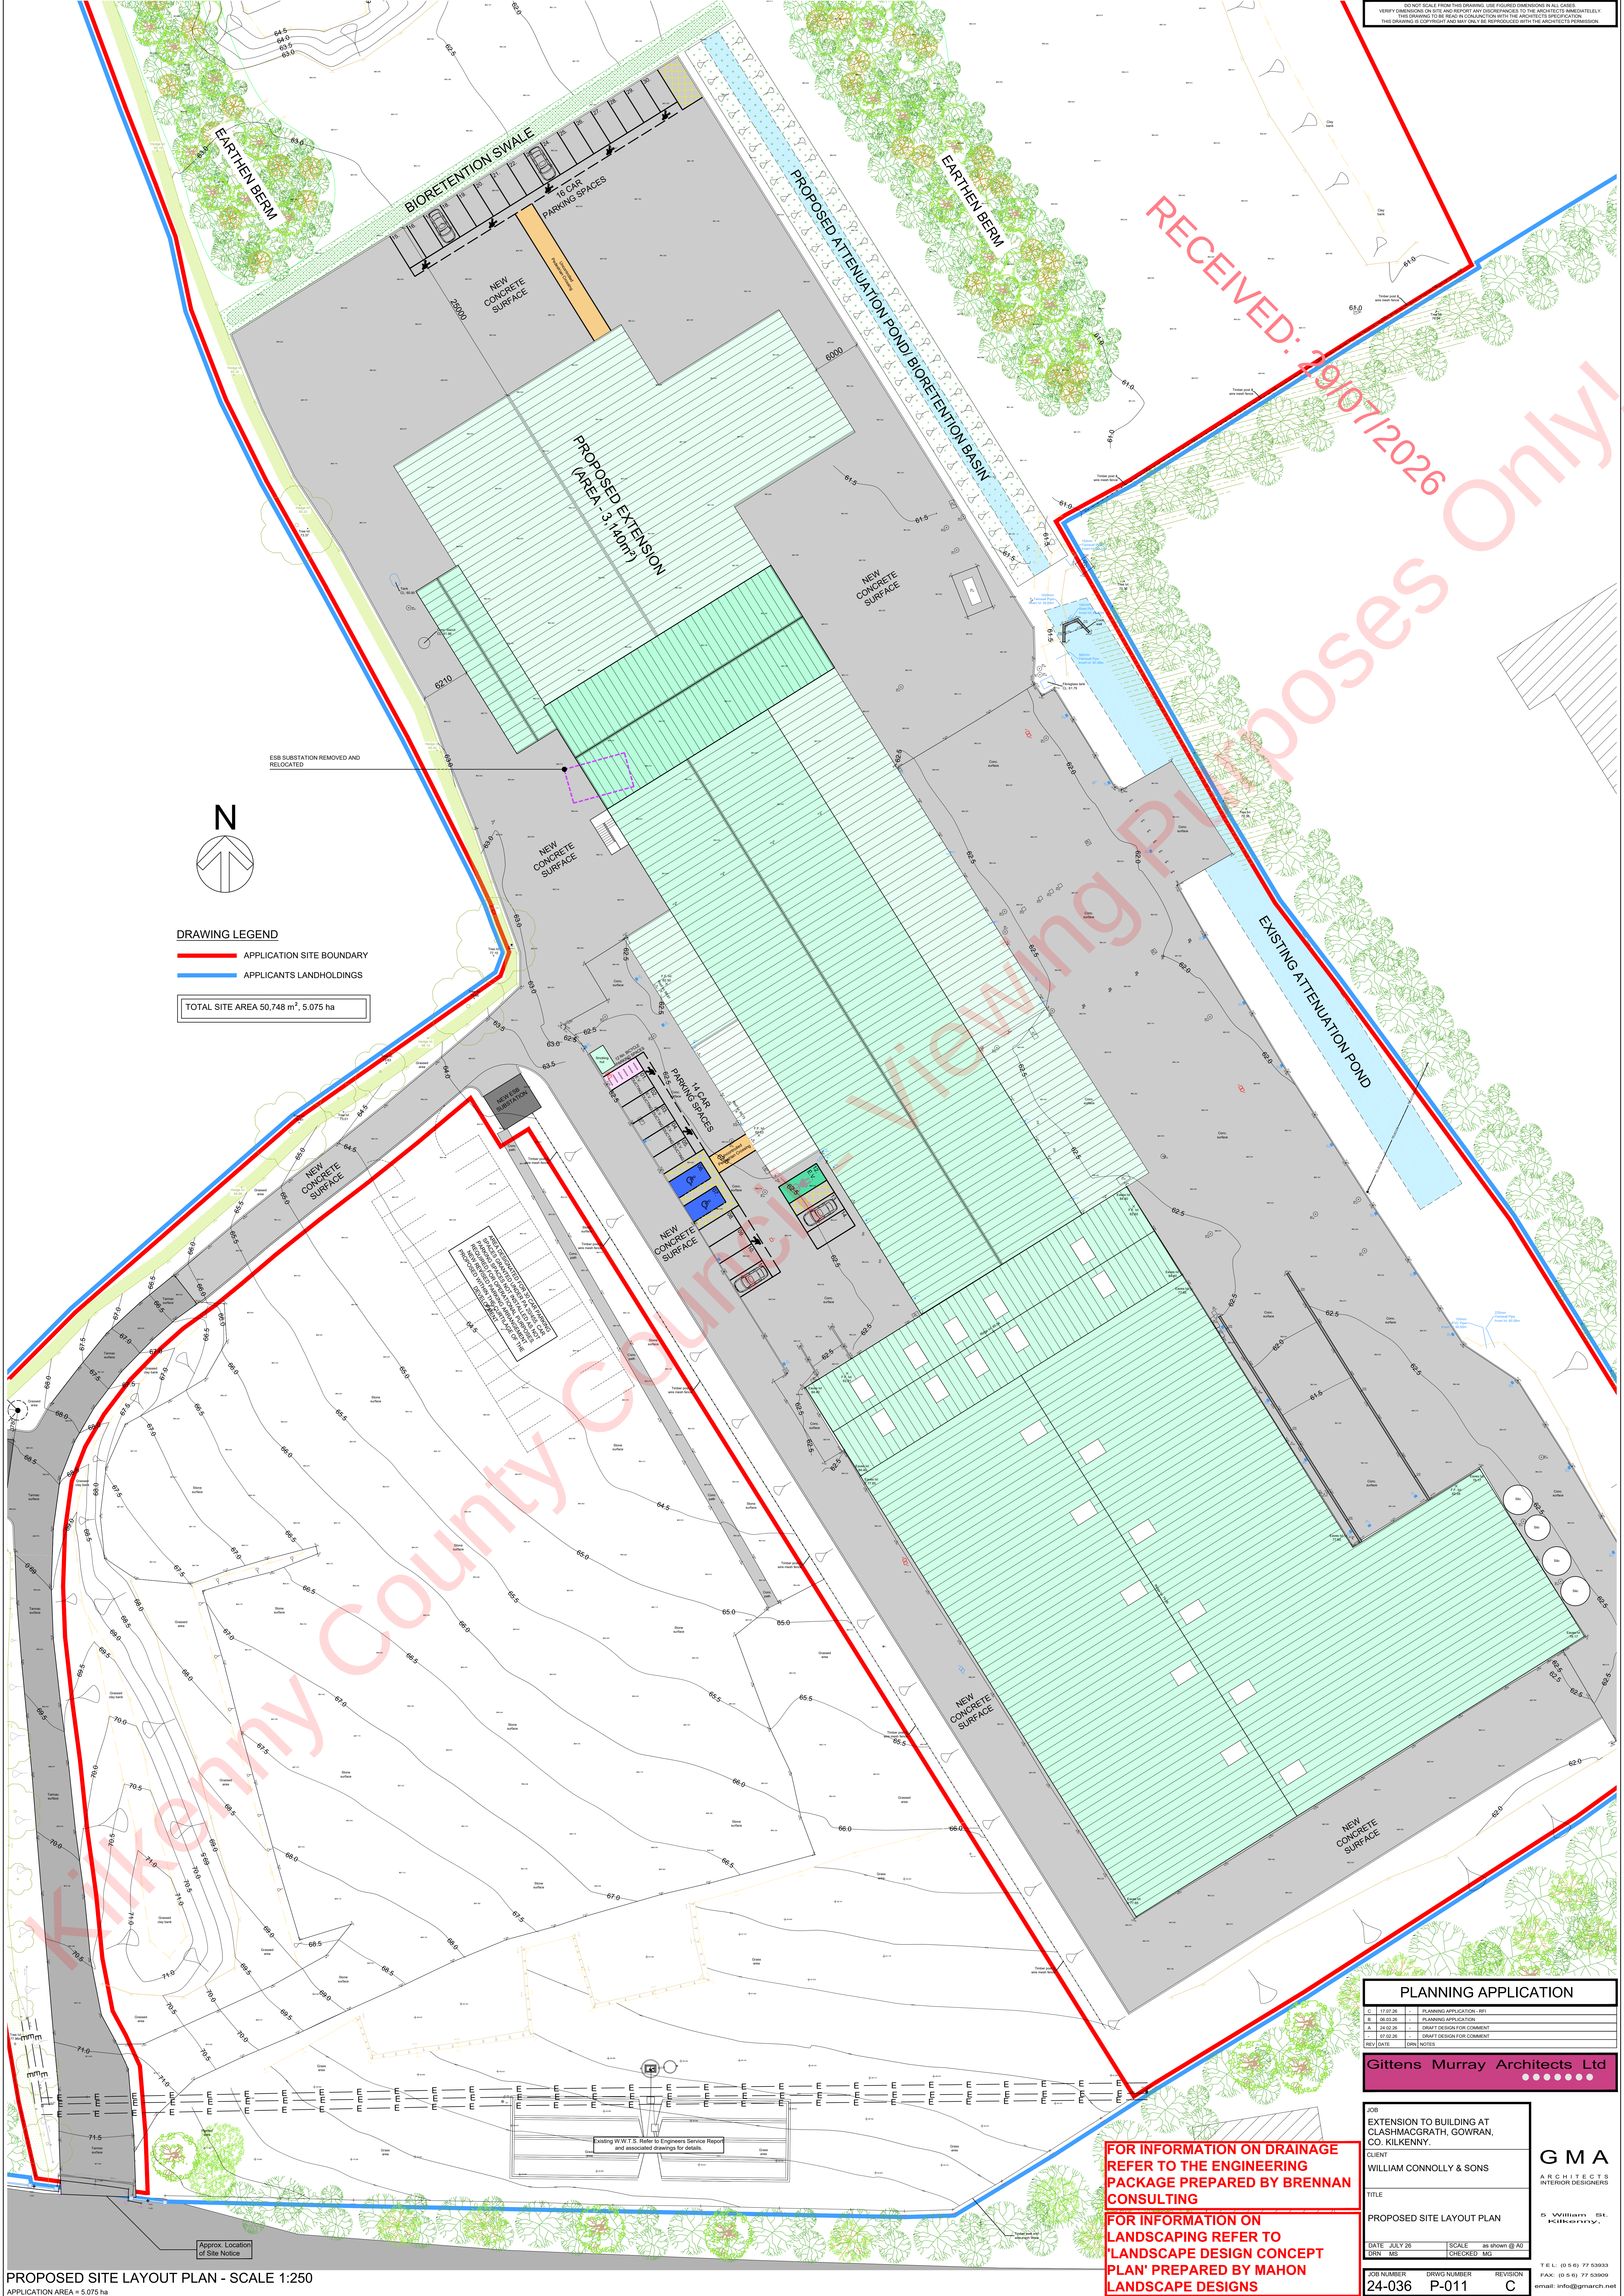

DRAWING LEGEND
APPLICATION SITE BOUNDARY
APPLICANTS LANDHOLDINGS

TOTAL SITE AREA 50,748 m², 5.075 ha

PLANNING APPLICATION

C	17.07.26	-	PLANNING APPLICATION - RFI
B	06.03.26	-	PLANNING APPLICATION
A	24.02.26	-	DRAFT DESIGN FOR COMMENT
-	07.02.26	-	DRAFT DESIGN FOR COMMENT
REV	DATE	DRN	NOTES

Gittens Murray Architects Ltd

JOB
EXTENSION TO BUILDING AT
CLASHMAGGRATH, GOWRAN,
CO. KILKENNY.

CLIENT
WILLIAM CONNOLLY & SONS

TITLE
PROPOSED SITE LAYOUT PLAN

DATE: JULY 26 SCALE: as shown @ A0
DRN: MS CHECKED: MG

JOB NUMBER: 24-036
DRAWING NUMBER: P-011
REVISION: C

GMA
ARCHITECTS
INTERIOR DESIGNERS
5 William St.
Kilkeny.

T.E.L: (0 5 6) 77 63933
FAX: (0 5 6) 77 63909
email: info@gmarchitects.net

FOR INFORMATION ON DRAINAGE
REFER TO THE ENGINEERING
PACKAGE PREPARED BY BRENNAN
CONSULTING

FOR INFORMATION ON
LANDSCAPING REFER TO
'LANDSCAPE DESIGN CONCEPT
PLAN' PREPARED BY MAHON
LANDSCAPE DESIGNS

PROPOSED SITE LAYOUT PLAN - SCALE 1:250
APPLICATION AREA = 5.075 ha